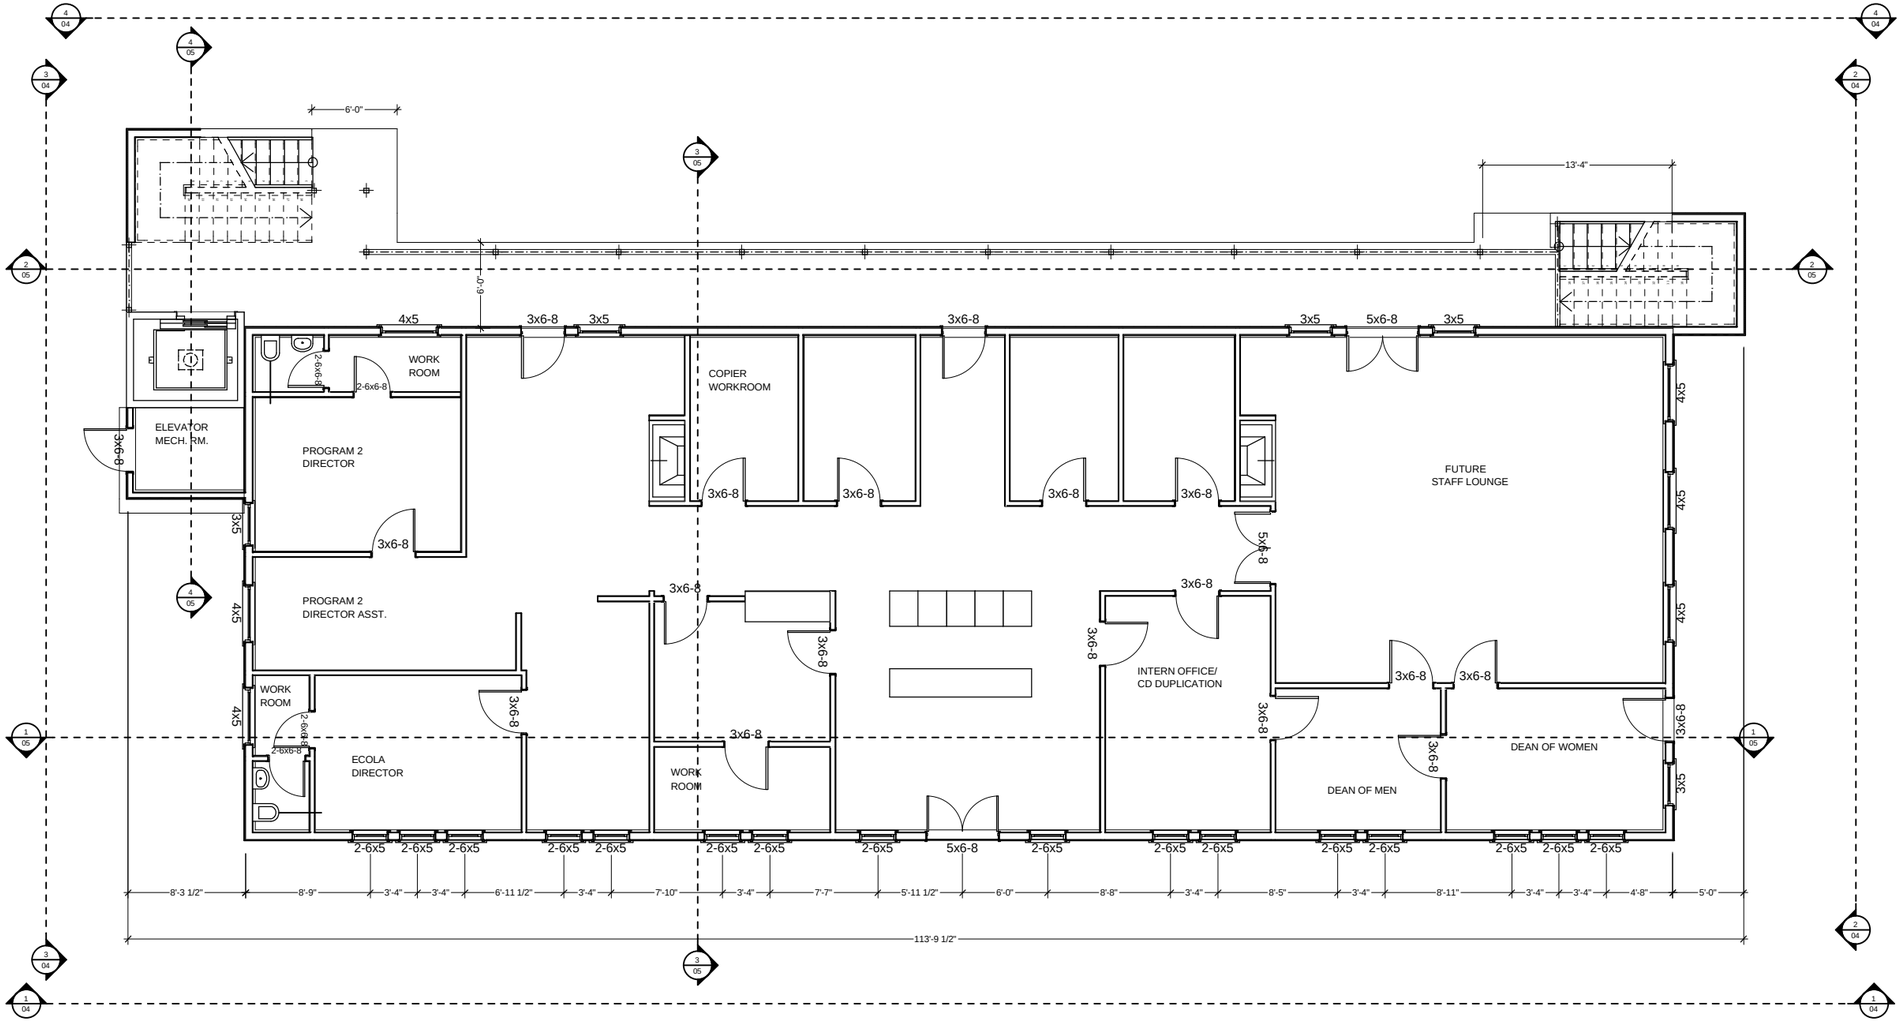

1. First Floor
SCALE: 3/16" = 1'-0"

Winstead and Assoiciates AIA

714 Main Street,
Oregon City, OR. 97045
P: 503-723-8003
F: 503-723-0578

CONSULTANTS

CANNON BEACH CONFERENCE CENTER

P.O. Box 398
Cannon Beach, Oregon 97110

MARK	DATE	DESCRIPTION
	/ /	

PROJECT NO: 036-06
MODEL FILE:
DRAWN BY: CT,TJ
CHK'D BY: SMW,SB
CONTRACT DATE
MARCH 15, 2007

SHEET TITLE

First Floor

02

SHEET 3 OF 9