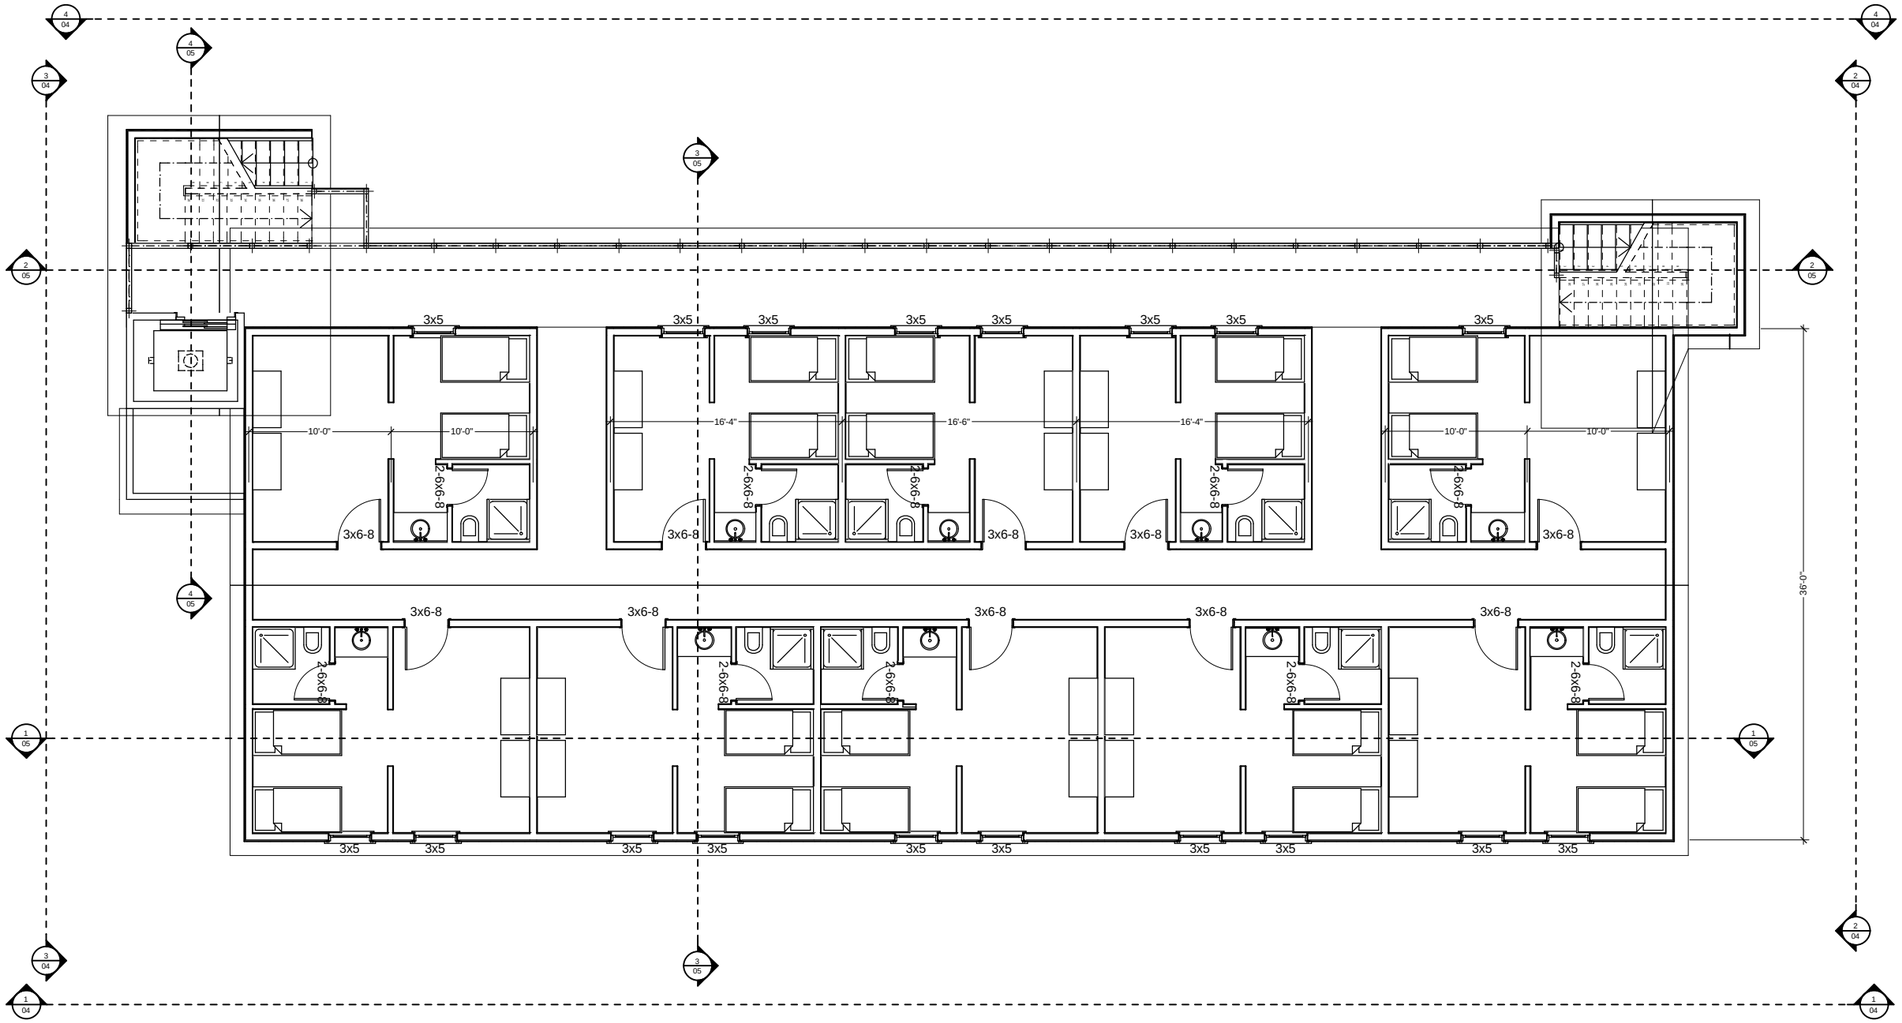

1. Second Floor
SCALE: 3/16" = 1'-0"

Winstead and Assoiciates
AIA

714 Main Street,
Oregon City, OR. 97045
P: 503-723-8003
F: 503-723-0578

CONSULTANTS

CANNON BEACH CONFERENCE CENTER

P.O. Box 398
Cannon Beach, Oregon 97110

MARK	DATE	DESCRIPTION
	/ /	

PROJECT NO:	036-06
MODEL FILE:	
DRAWN BY:	CT,TJ
CHK'D BY:	SMW,SB
CONTRACT DATE	
MARCH 15, 2007	

SHEET TITLE

Second Floor

03

SHEET 4 OF 9